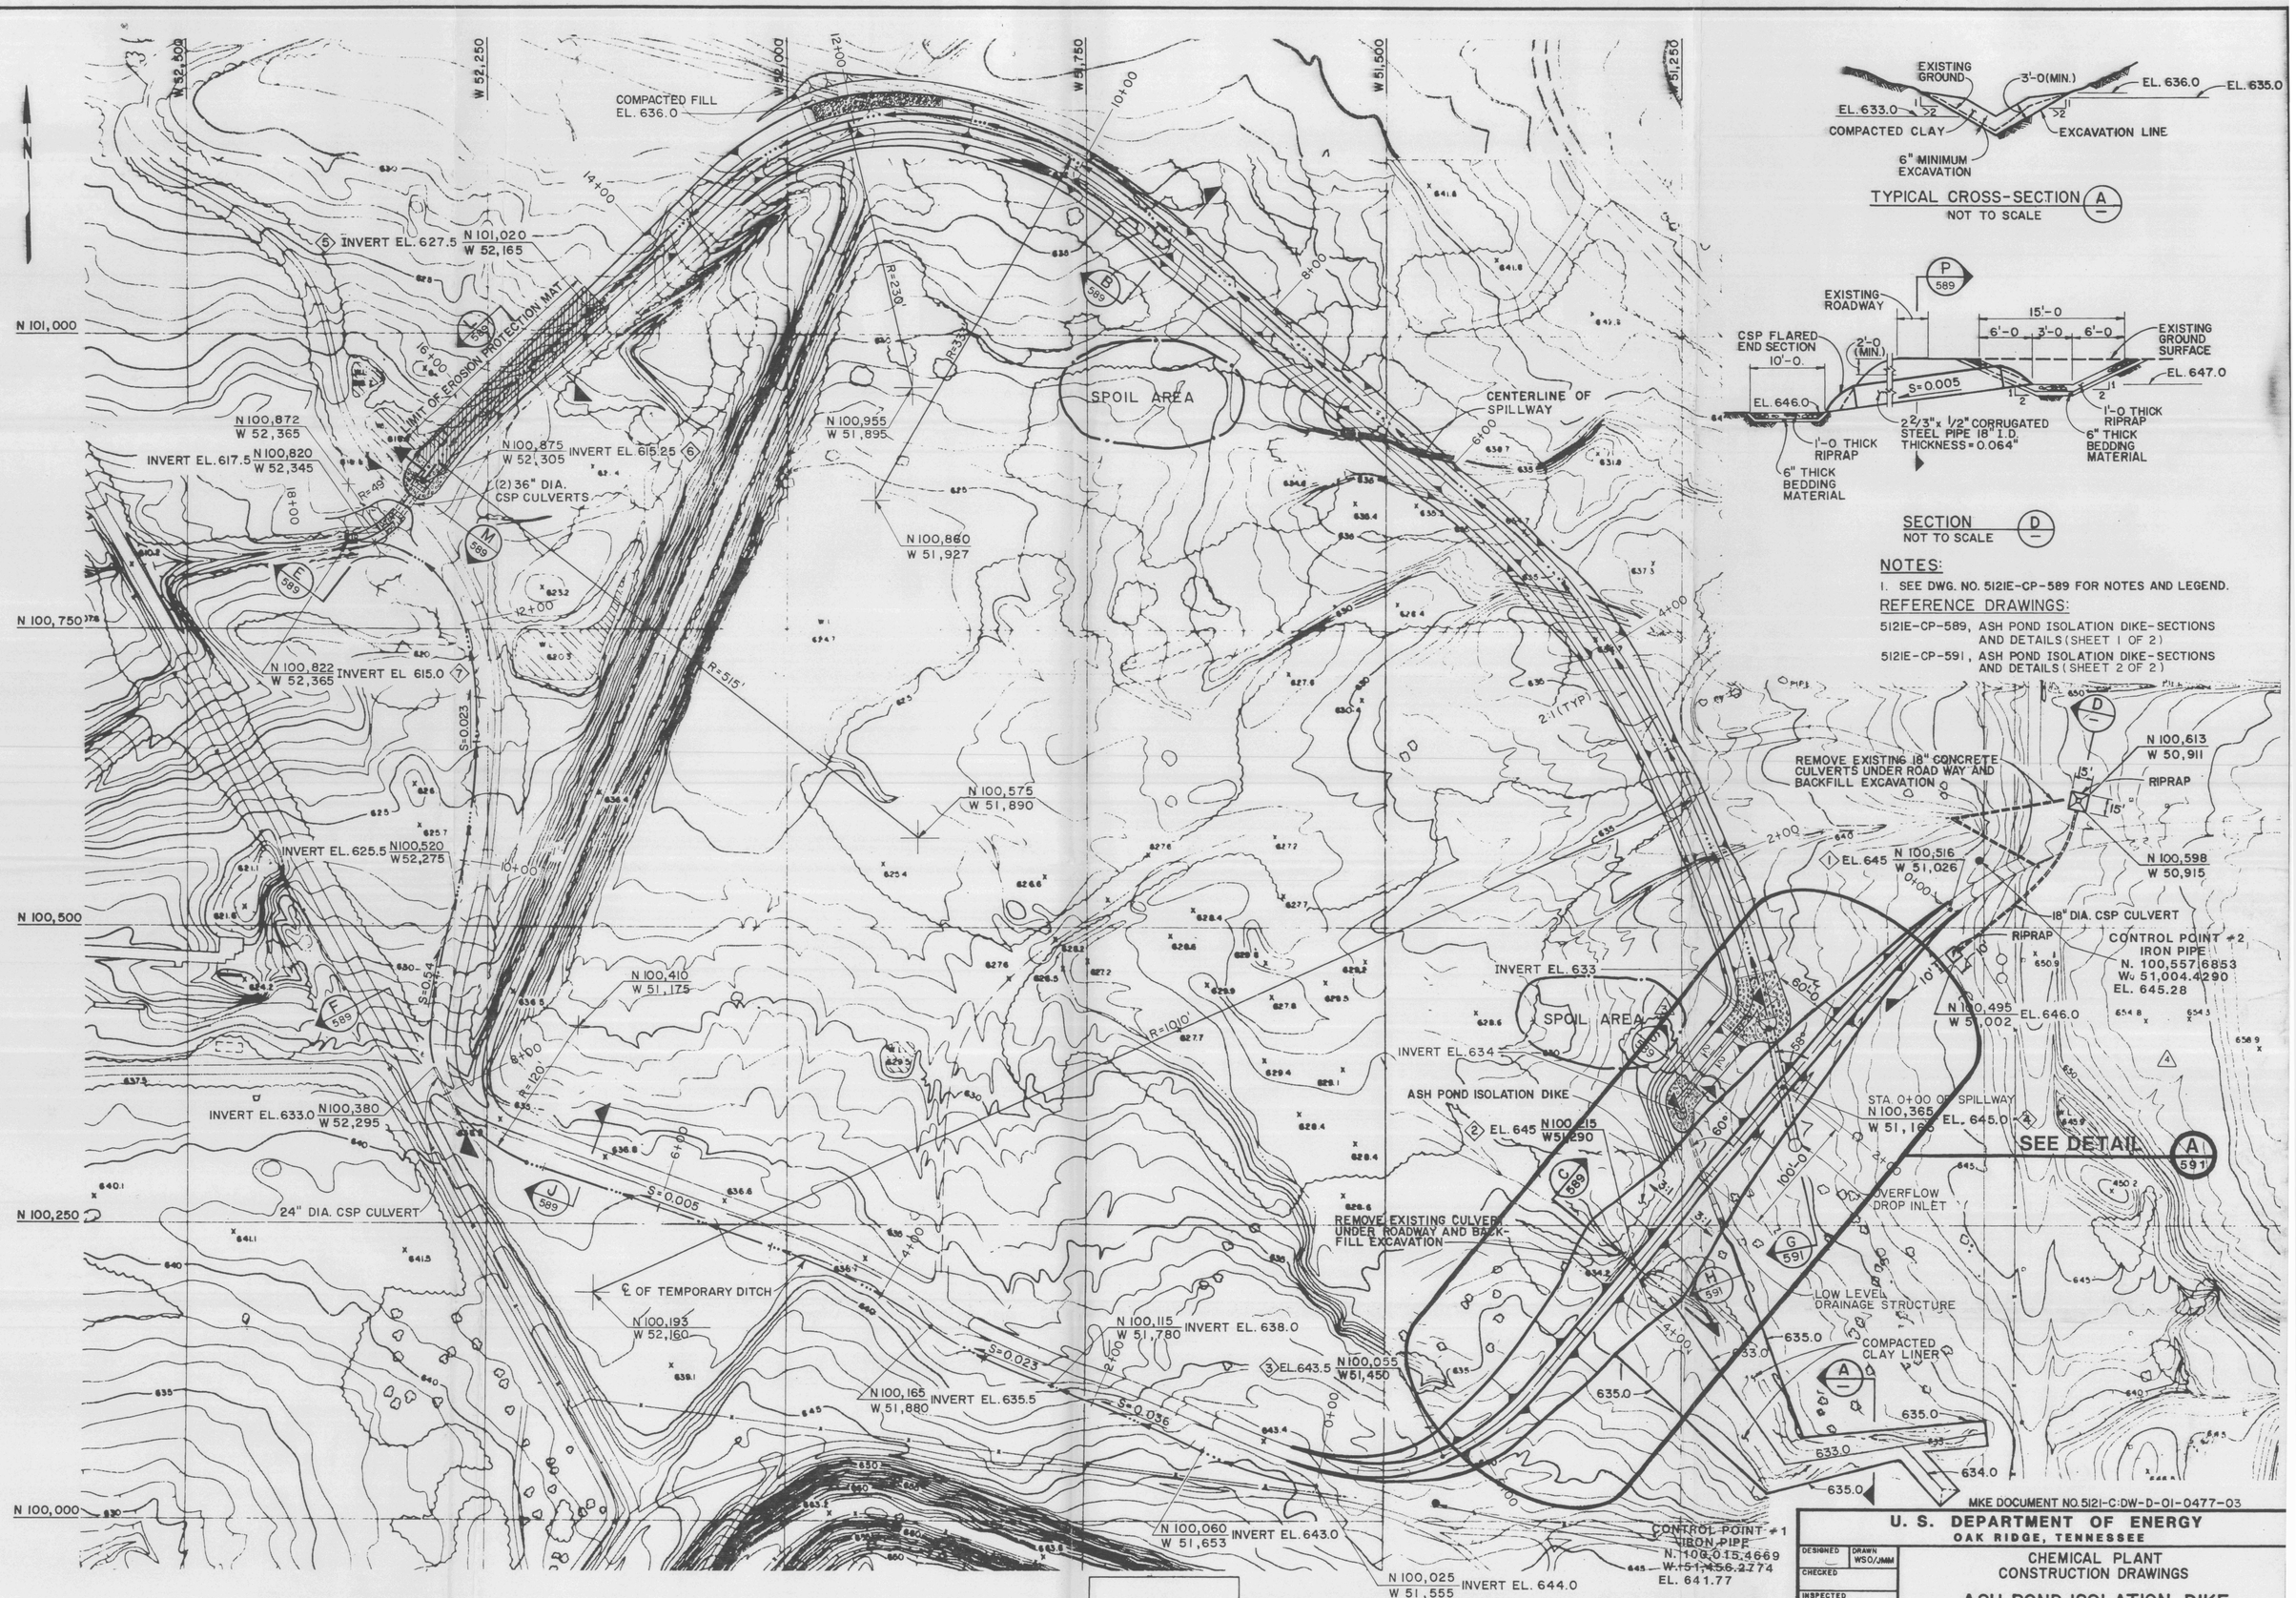

NOTES:

1. SEE DWG. NO. 5121E-CP-589 FOR NOTES AND LEGEND.

REFERENCE DRAWINGS:

5121E-CP-589, ASH POND ISOLATION DIKE-SECTIONS AND DETAILS (SHEET 1 OF 2)

5121E-CP-591, ASH POND ISOLATION DIKE-SECTIONS AND DETAILS (SHEET 2 OF 2)

MKE DOCUMENT NO. 5121-C:DW-D-01-0477-03

NO.	DATE	REVISIONS	BY	CK	DES. MGR.	CHIEF ENG.	QA MKE	ENG'G MGR.	QA MX-F	DOE APP.
4	9-8-88	REVISED OUTLET STRUCTURE								
3	8-3-88	ADDED SECTION "S"								
2	7-25-88	GENERAL REVISION	WOC							
1	7-29-87	RE-ISSUED FOR CONSTRUCTION	ECT							
0	6-23-87	ISSUED FOR CONSTRUCTION	—	—	—	—	—	—	—	—

U. S. DEPARTMENT OF ENERGY
OAK RIDGE, TENNESSEE

DESIGNED — DRAWN WSO/JMM
CHECKED
INSPECTED E. C. TAU
RECOMMENDED E. C. TAU

CHEMICAL PLANT
CONSTRUCTION DRAWINGS

ASH POND ISOLATION DIKE PLAN

APPROVED — DATE — CHIEF ENG'G — QA MGR. — DATE — PMC ENG'G MGR. — DATE — DOE PROJ. ENG. — DATE

MORRISON-KNUDSEN ENGINEERS, INC.
A MORRISON-KNUDSEN COMPANY
WSSRA PROJECT
180 HOWARD ST. SAN FRANCISCO, CA 94105

PROJECT NO. DE-AC05-86OR21548

DRAWING NO. 5121E-CP-588-04 REV. 4