NOTICE

All drawings located at the end of the document.

FIGURE 3-3

CONCEPTUAL FLOW DIAGRAM PORTABLE EVAPORATORS

TOTAL OF THREE EVAPORATING SYSTEMS IN PARALLEL (SYSTEM CONSISTS OF VC UNIT, MEMS UNIT, FEED TANK, TWO DISTILLATE TANKS, AND CONCENTRATE TANK)

LEGEND:
- PRIMARY FEED
- DISTILLATE
- SECONDARY FEED
- VAPOR
- COOLING WATER
- CONCENTRATE

SAMPLE POINTS:
- DISTILLATE, COMPOSITE, AUTOMATIC
- * CONCENTRATE, COMPOSITE, MANUAL

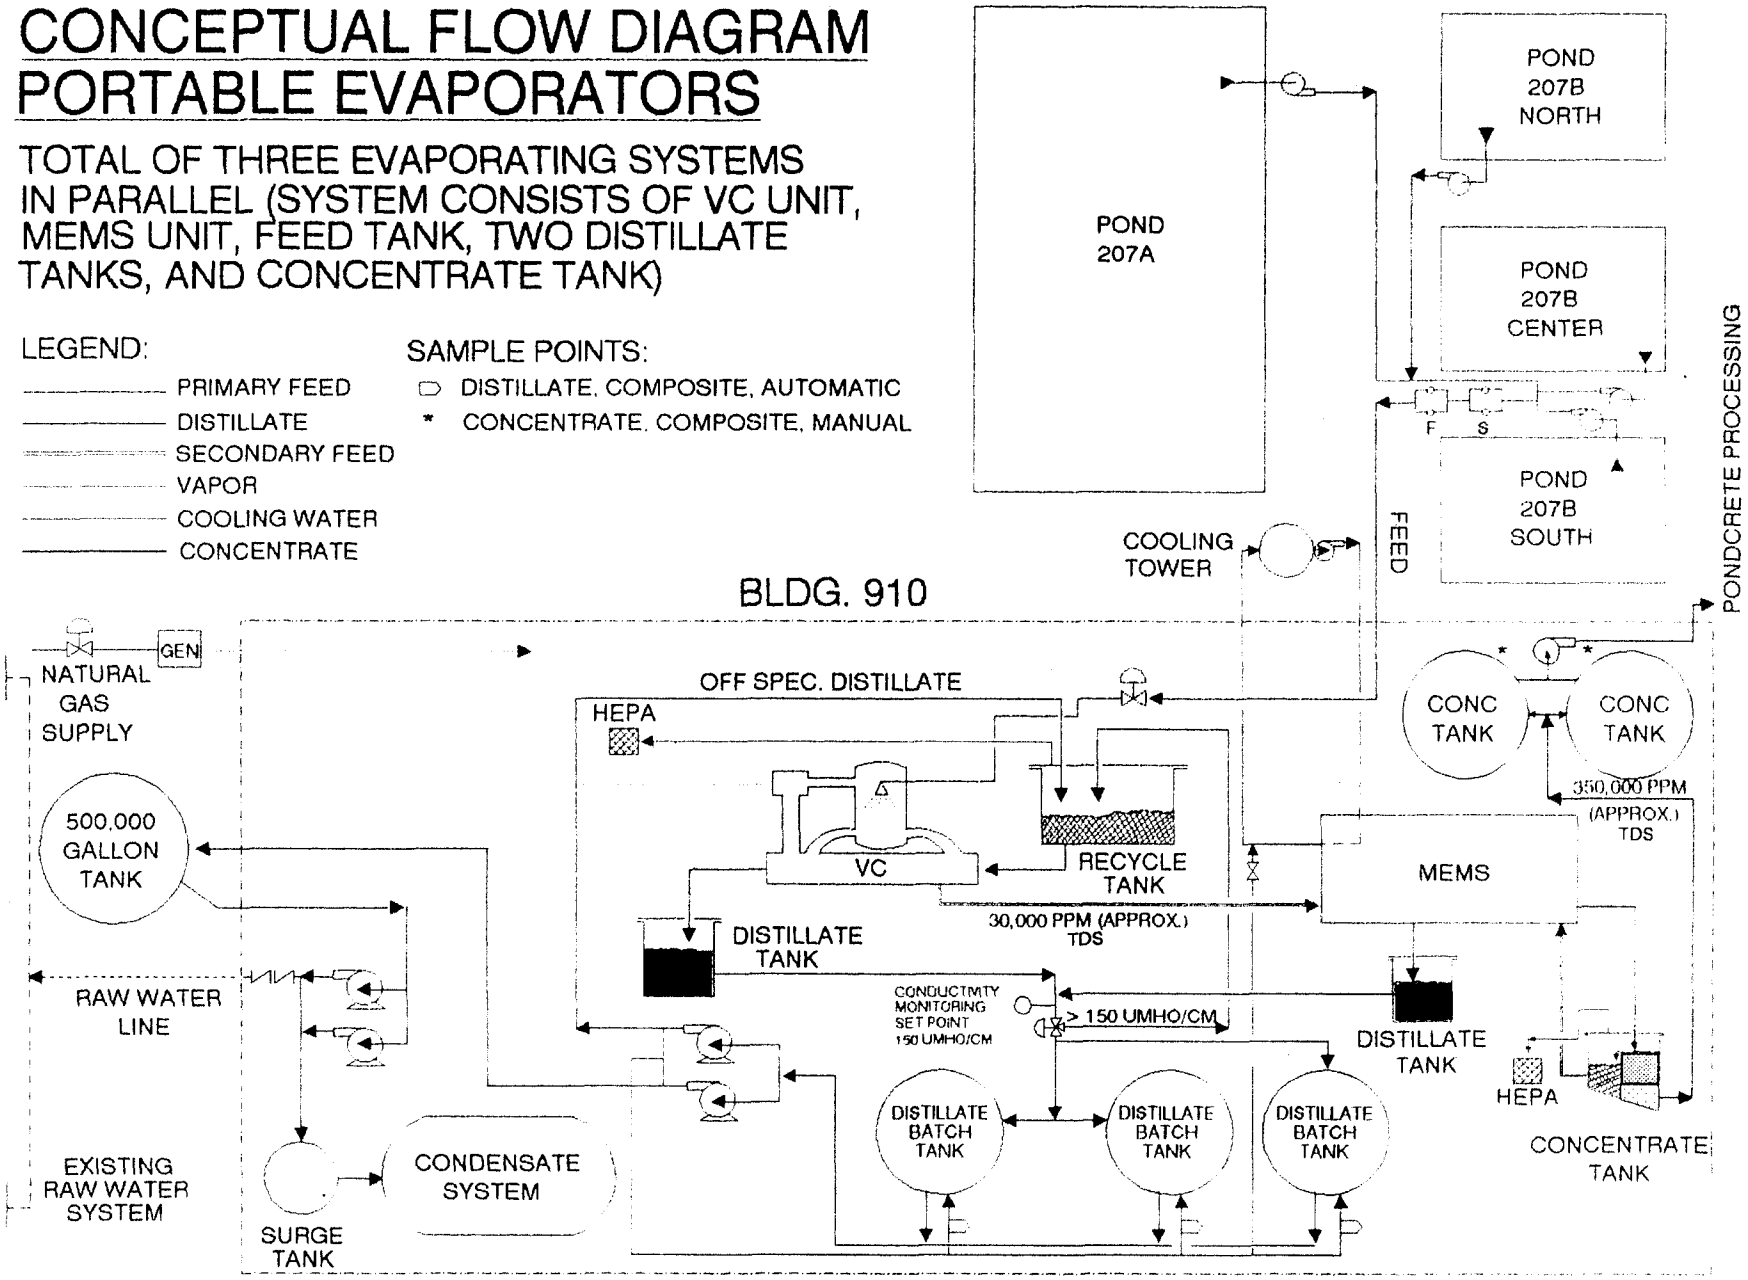

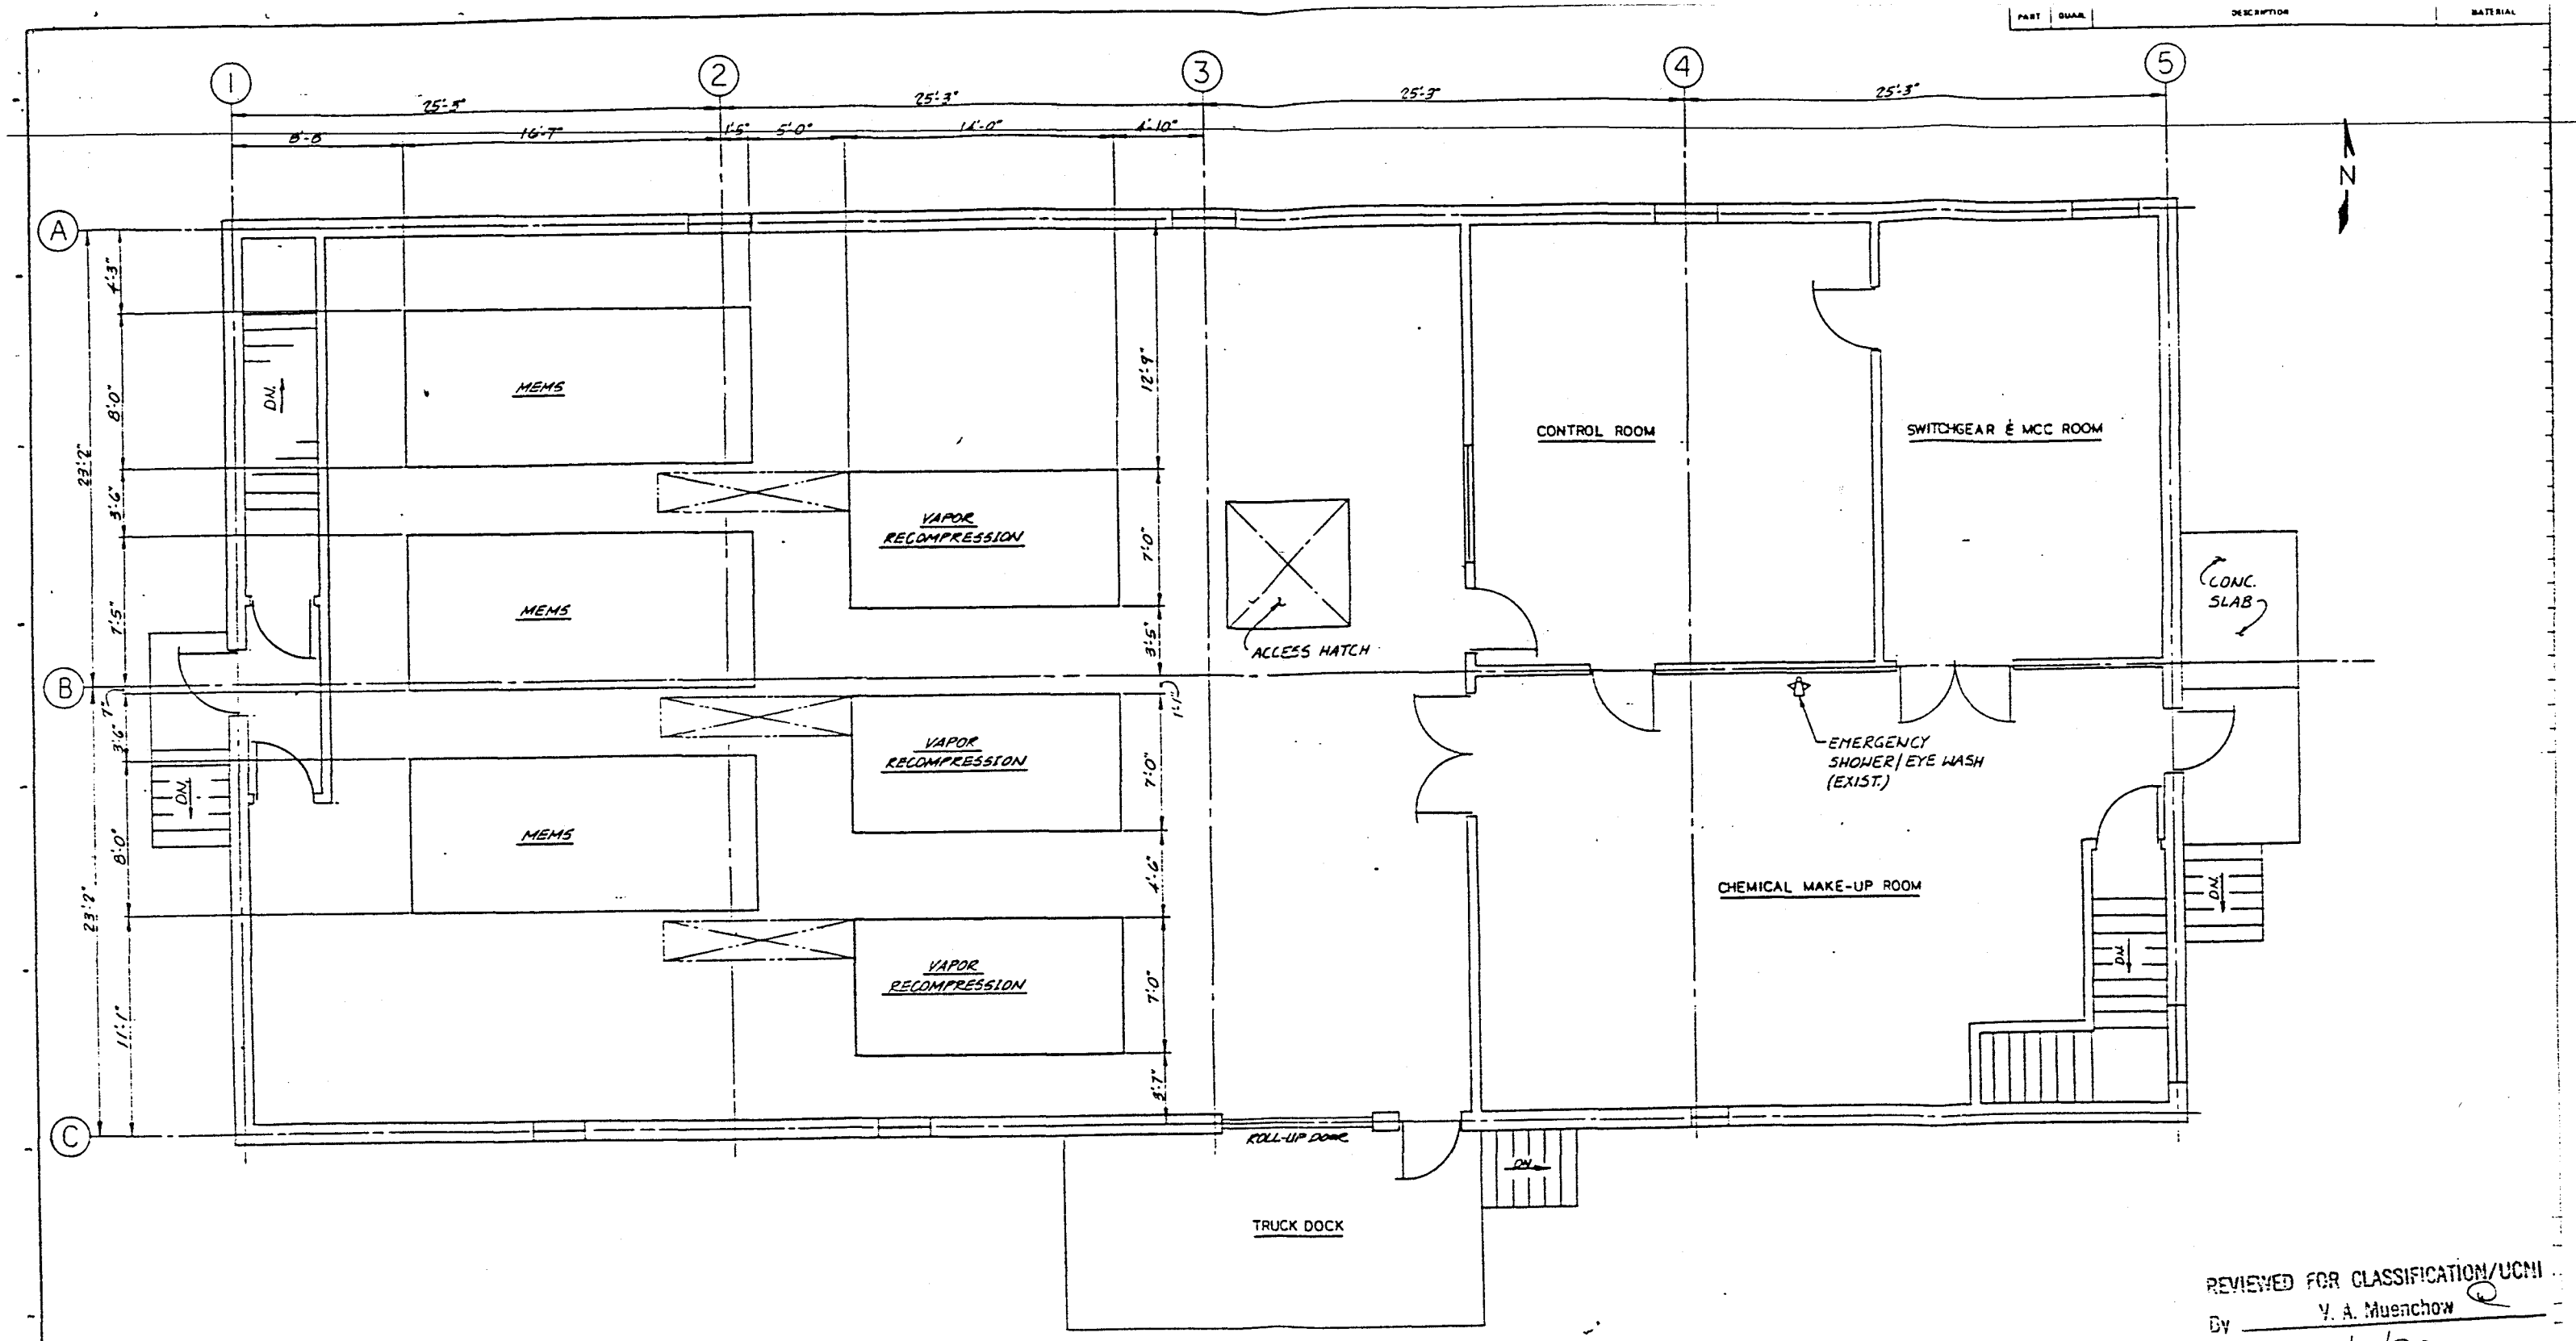

PLAN
FIN. FLOOR EL. 5775'-0"

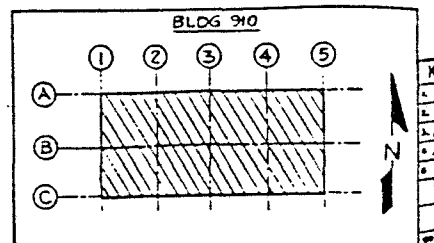

KEY PLAN
SCALE: NONE

REVIEWED FOR CLASSIFICATION/UCNI
By V. A. Muenchow
Date 12/12/90

A	ORIGINAL ISSUE		986818
	DESIGNED	PALAR	12-3-90
	DRAWN	PALAR	12-6-90
	SCALE	1/4" = 1'-0"	

KEYWORDS: 1. SOLAR 2. POND 3. CLEANUP 4. EQUIPMENT 5. LAYOUT

U.S. DEPARTMENT OF ENERGY
ROCKY FLATS AREA OFFICE GOLDEN, COLORADO

Rocky Flats Plant
GOLDEN, COLORADO

SOLAR POND CLEANUP/AIP
1ST FLOOR EQUIP. LAYOUT

SIZE	DRAWING NUMBER	ISSUE	SHEET
D	39365-404	A	OF

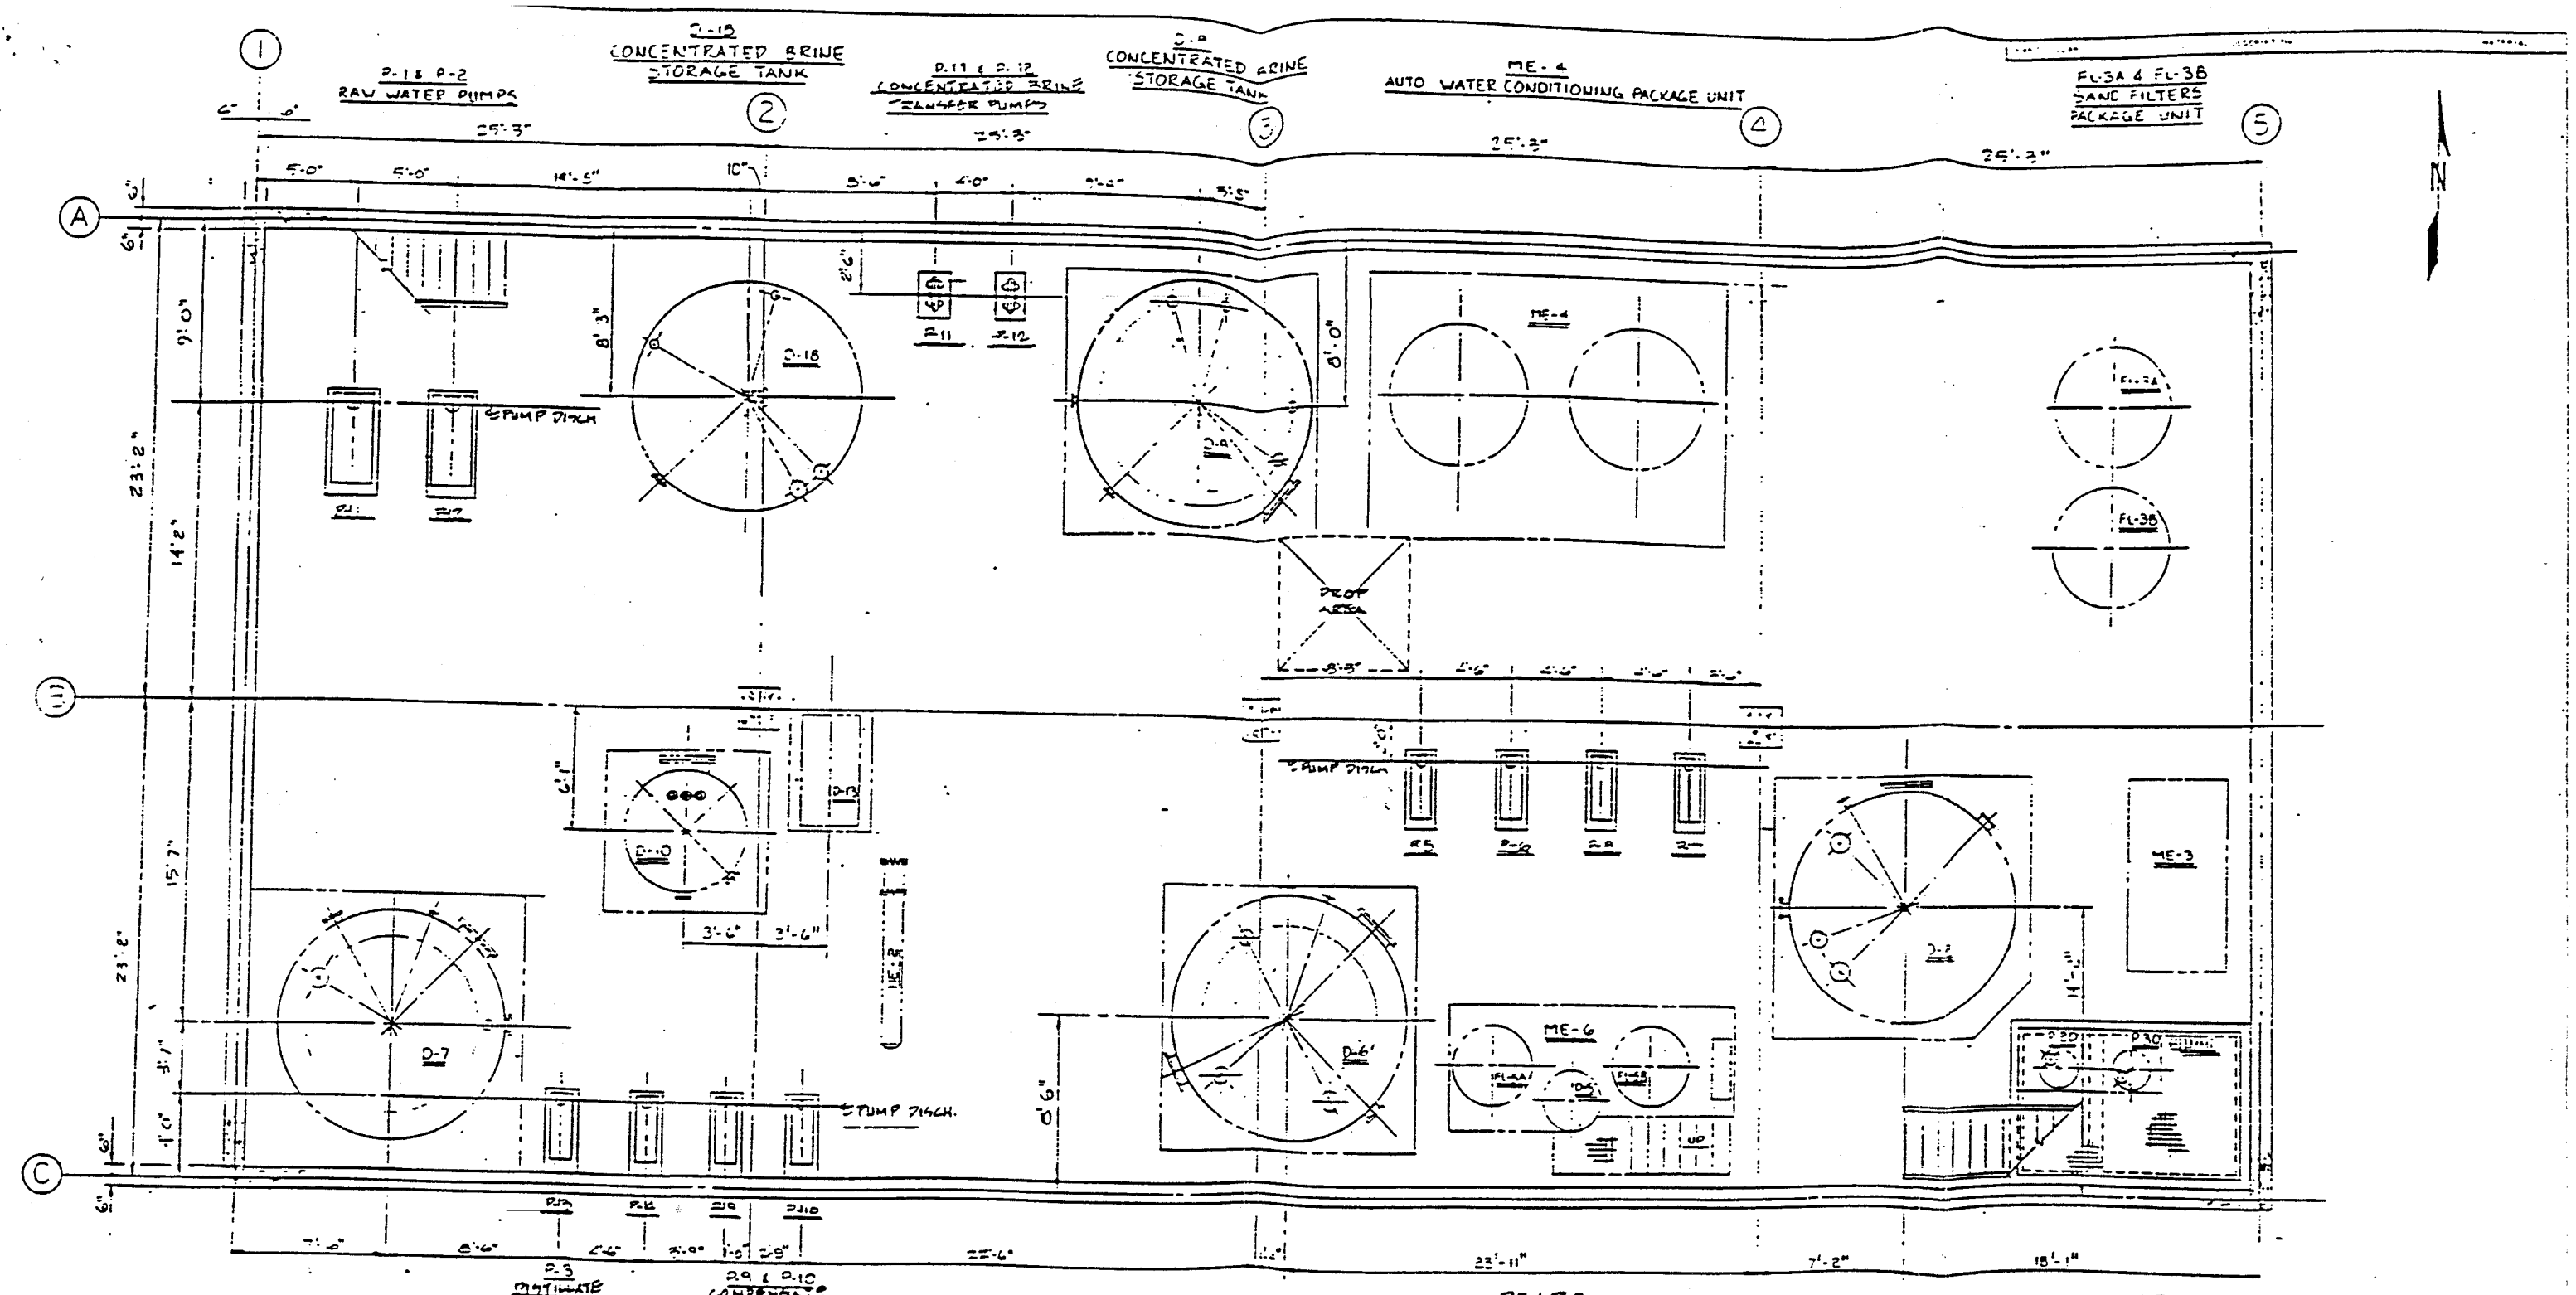

PLAN
H.P. FIN FLOOR EL 5960'-0"

REVIEWED FOR CLASSIFICATION/UCNI
By V. A. Muenchow
Date 12/12/90

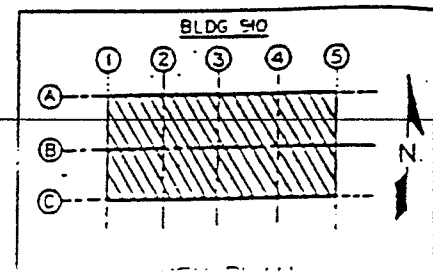

KEYWORDS
SOLAR
POND
CLEANUP
EQUIPMENT
LAY OUT
910
BASEMENT

2 : ORIGINAL ISSUE

U.S. DEPARTMENT OF ENERGY
ROCKY FLATS AREA OFFICE GOLDEN COLORADO

Rocky Flats Plant
GOLDEN, COLORADO

SOLAR POND CLEANUP

BASEMENT FLOOR EQUIPMENT LAYOUT