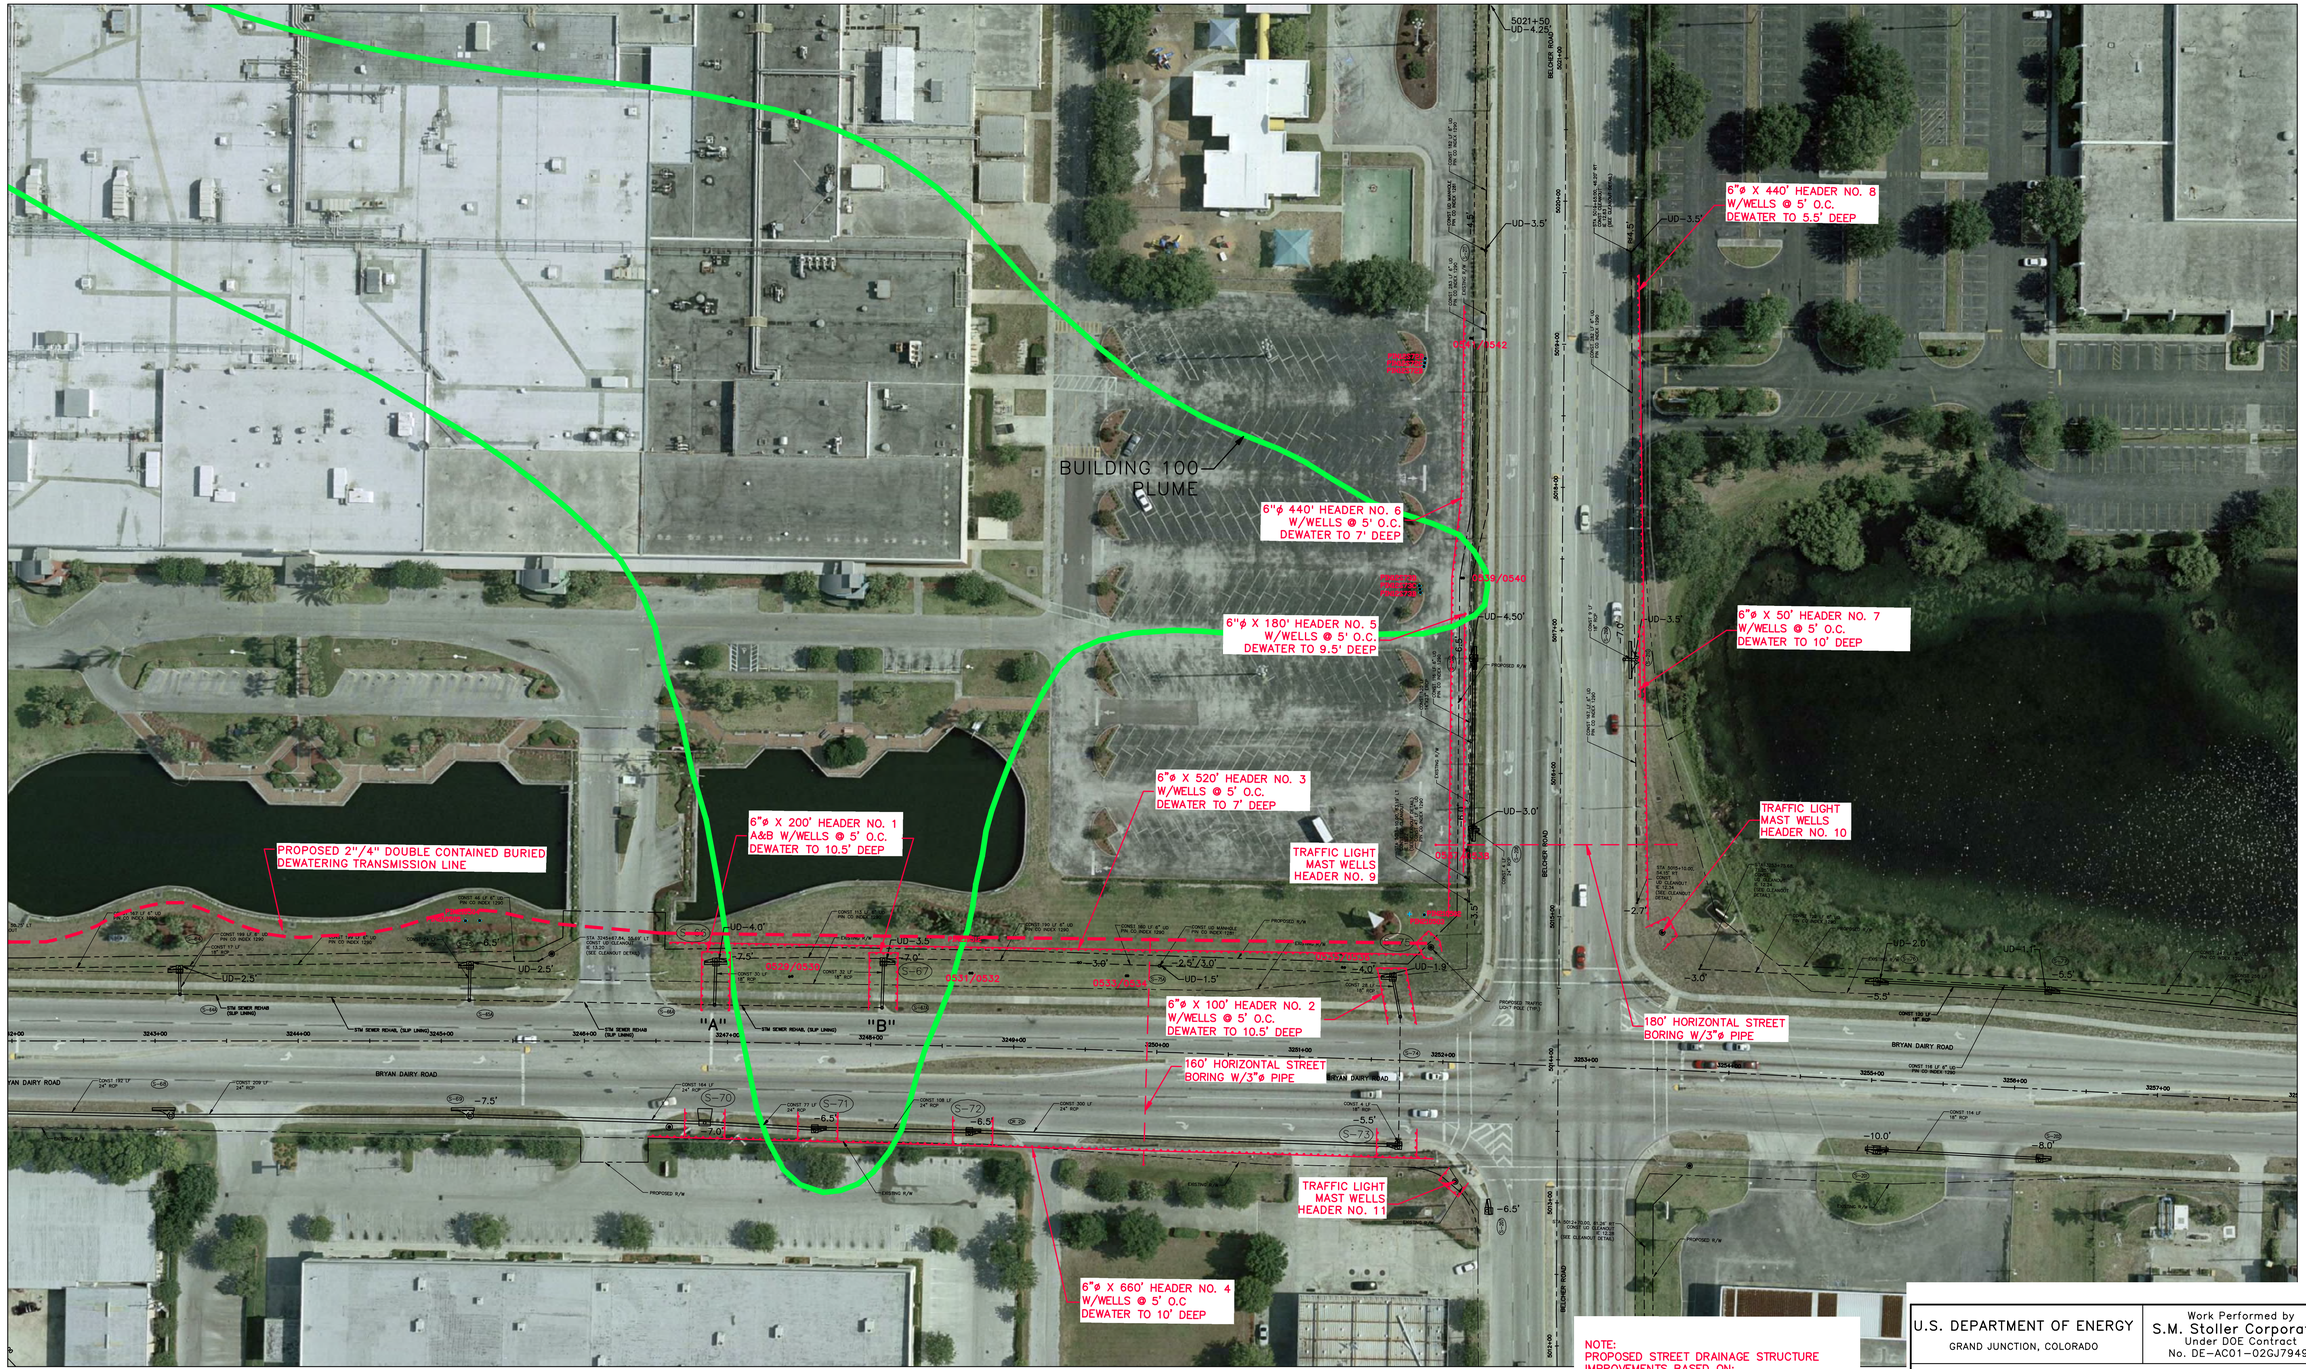

SCALE IN FEET
50 25 0 50 100 150

N

NOTE:
PROPOSED STREET DRAINAGE STRUCTURE IMPROVEMENTS BASED ON:
PINELLAS COUNTY ENGINEERING DEPARTMENT
PLANS OF PROPOSED
BRYAN DAIRY ROAD
STARKEY ROAD TO
72ND STREET NORTH
P.ID. NO. 920588
ROADWAY PLANS

U.S. DEPARTMENT OF ENERGY GRAND JUNCTION, COLORADO	Work Performed by S.M. Stoller Corporation Under DOE Contract No. DE-AC01-02GJ79491
PLATE-1	PROPOSED DEWATERING SYSTEM SCHEMATIC
DATE PREPARED: JUNE 17, 2008	FILENAME: N0108003

M:\PIN\041\0014\05\000\N01080\N0108003.DWG 06/18/08 11:17am whitneyj