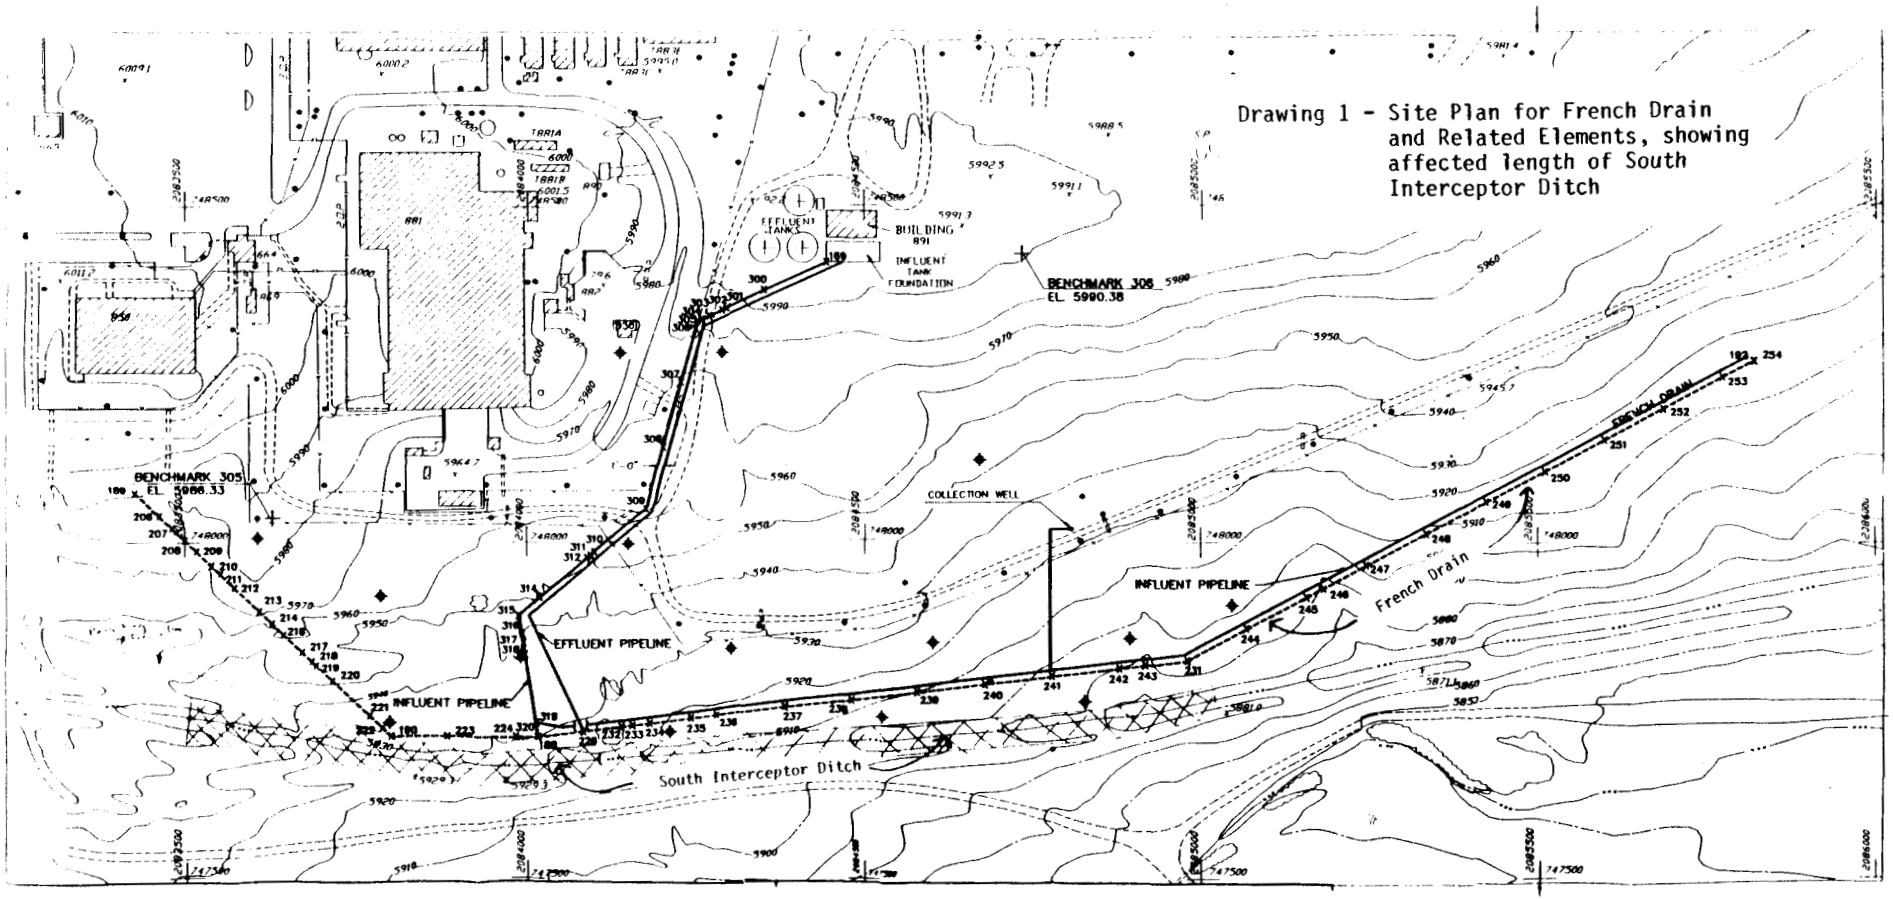

Drawing 1 - Site Plan for French Drain and Related Elements, showing affected length of South Interceptor Ditch

ADMIN RECORD