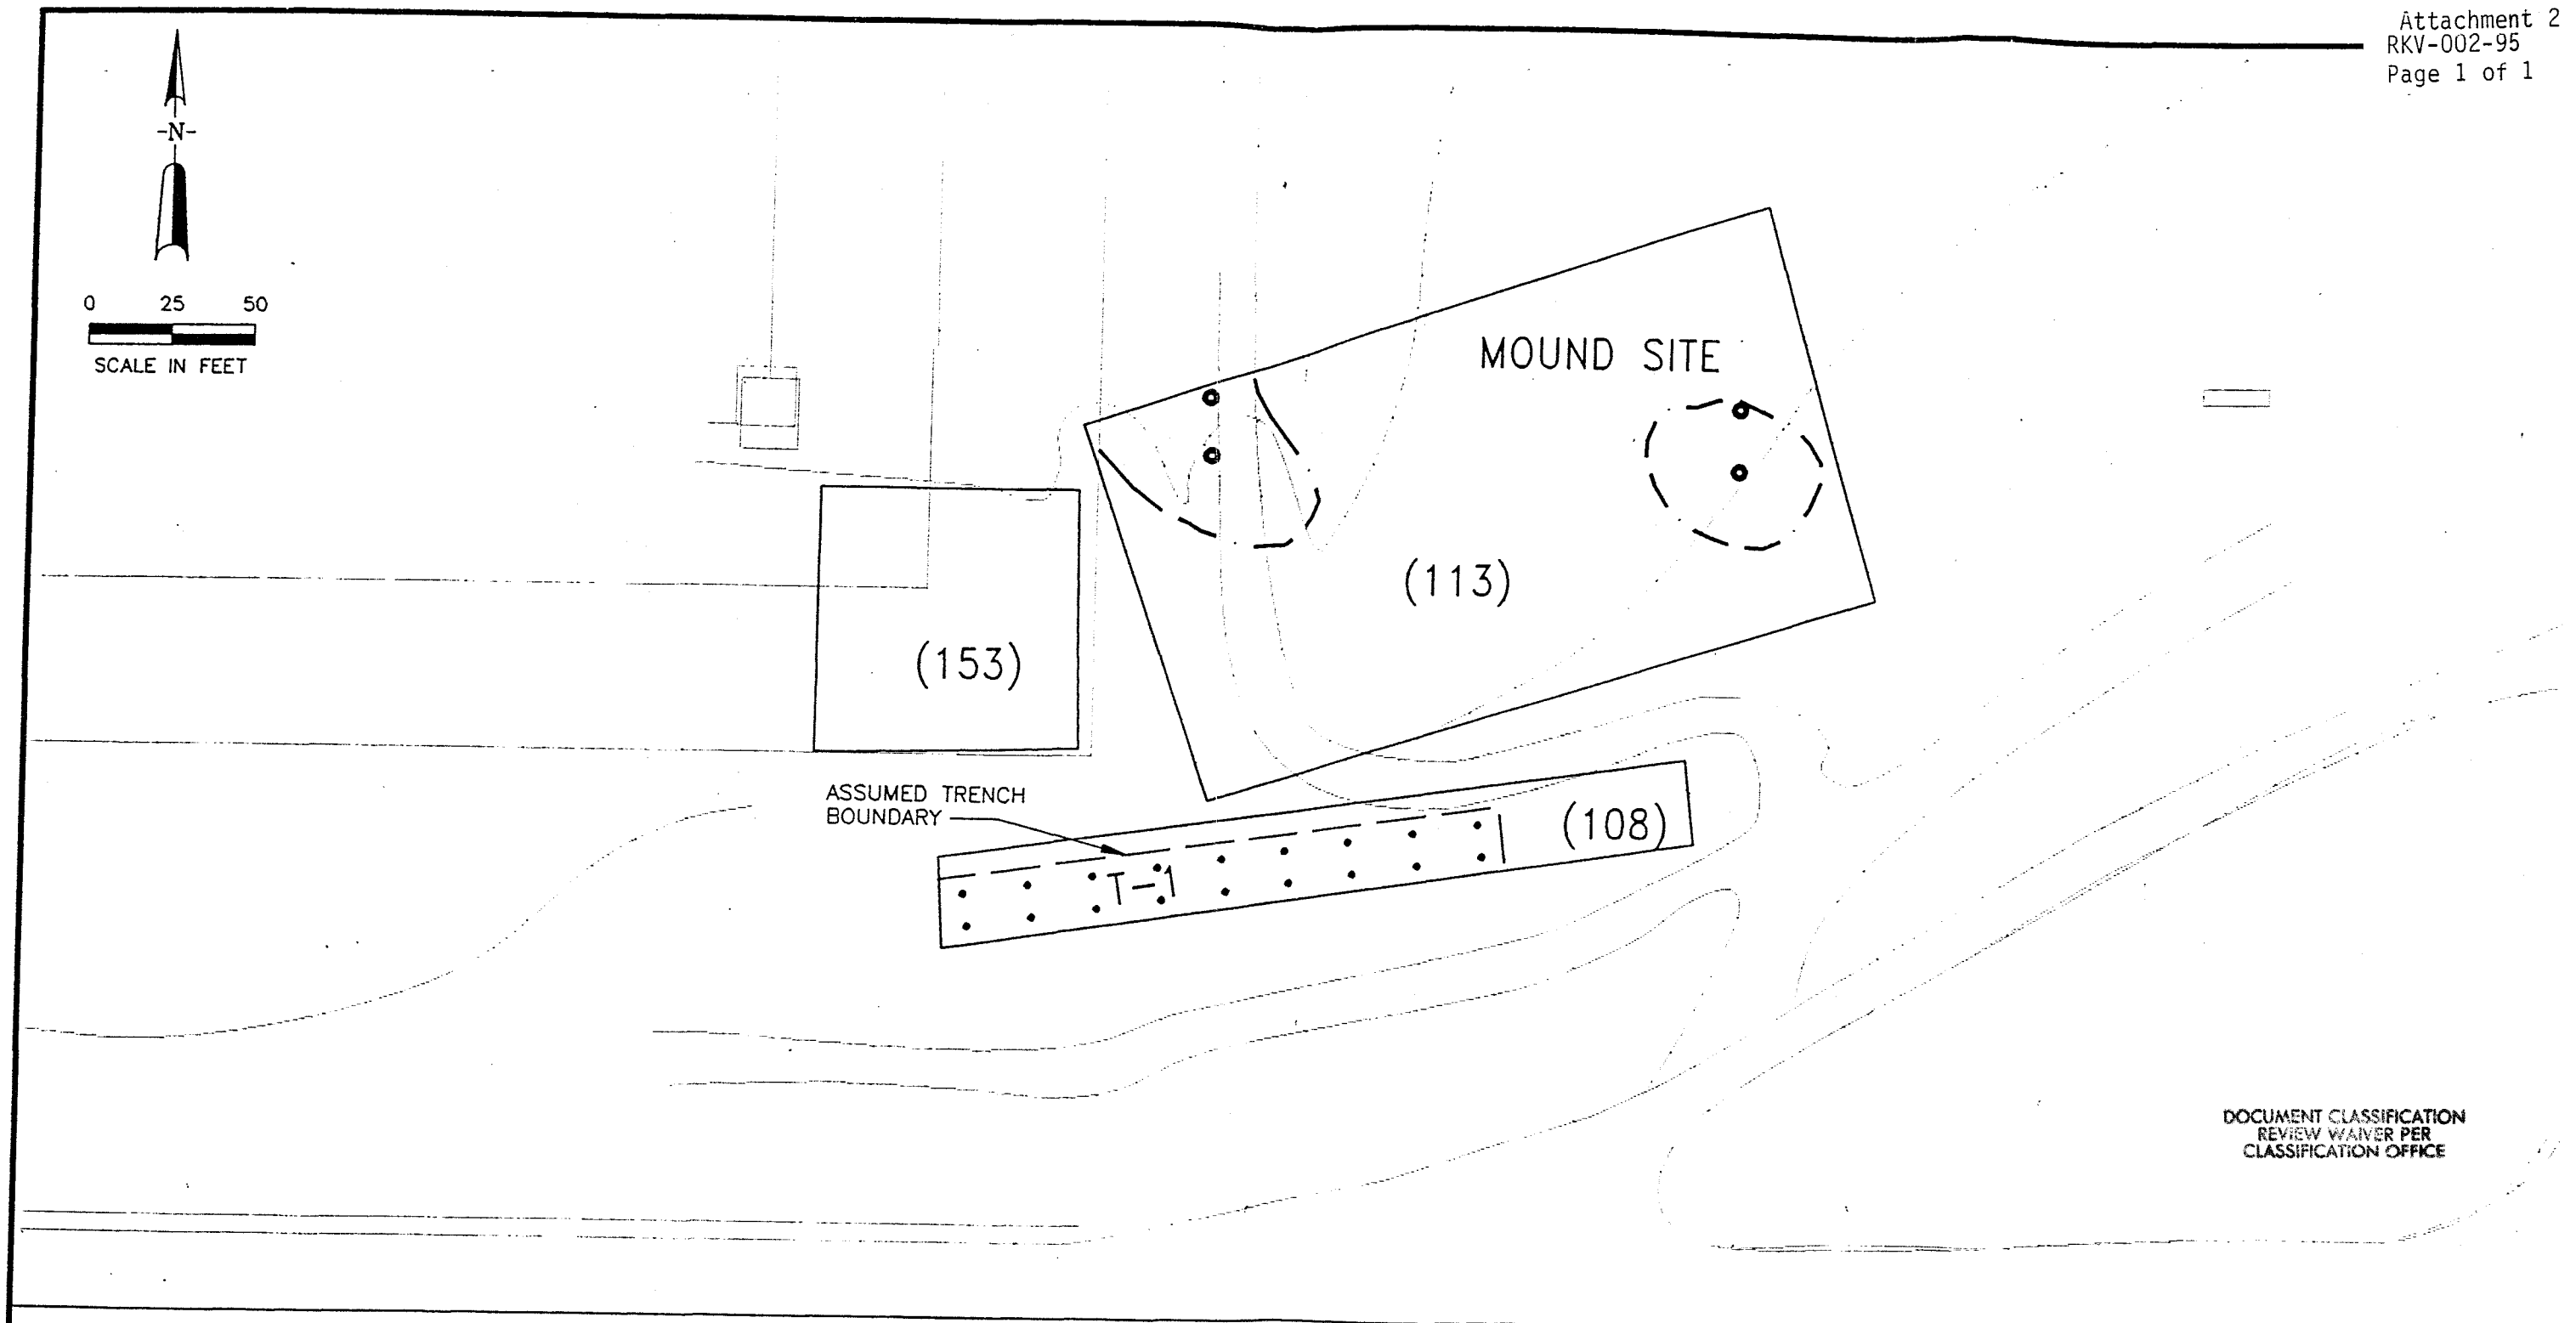

DOCUMENT CLASSIFICATION
REVIEW WAIVER PER
CLASSIFICATION OFFICE

EXPLANATION

- T-1 — ASSUMED TRENCH BOUNDARY
- 113 — INDIVIDUAL HAZARDOUS SUBSTANCE SITE DEFINED BOUNDARY
- • — PROPOSED SOIL GAS SAMPLING LOCATION (20' GRID SPACING CENTERED ALONG LONG AXIS OF THE TRENCH)
- ⊙ — PROPOSED HOLLOW-STEM AUGER BOREHOLE LOCATION
- — — · — 1000 UG/L ISOPLETH FOR TOTAL VOCs SOURCE: DOE 1994a

NOTE:
SOIL GAS LOCATIONS MAY CHANGE AFTER GEOPHYSICAL SURVEYS ARE COMPLETED.

U.S. DEPARTMENT OF ENERGY
Rocky Flats Environmental Technology Site
Golden, Colorado

OPERABLE UNIT NO.2
TRENCHES AND MOUND SITE
CHARACTERIZATION WORK PLAN

PROPOSED SOIL GAS SAMPLING AND HOLLOW-STEM AUGER BOREHOLE LOCATIONS, IHSSs 108 AND 113

FIGURE 2.2-1 DECEMBER 1994